


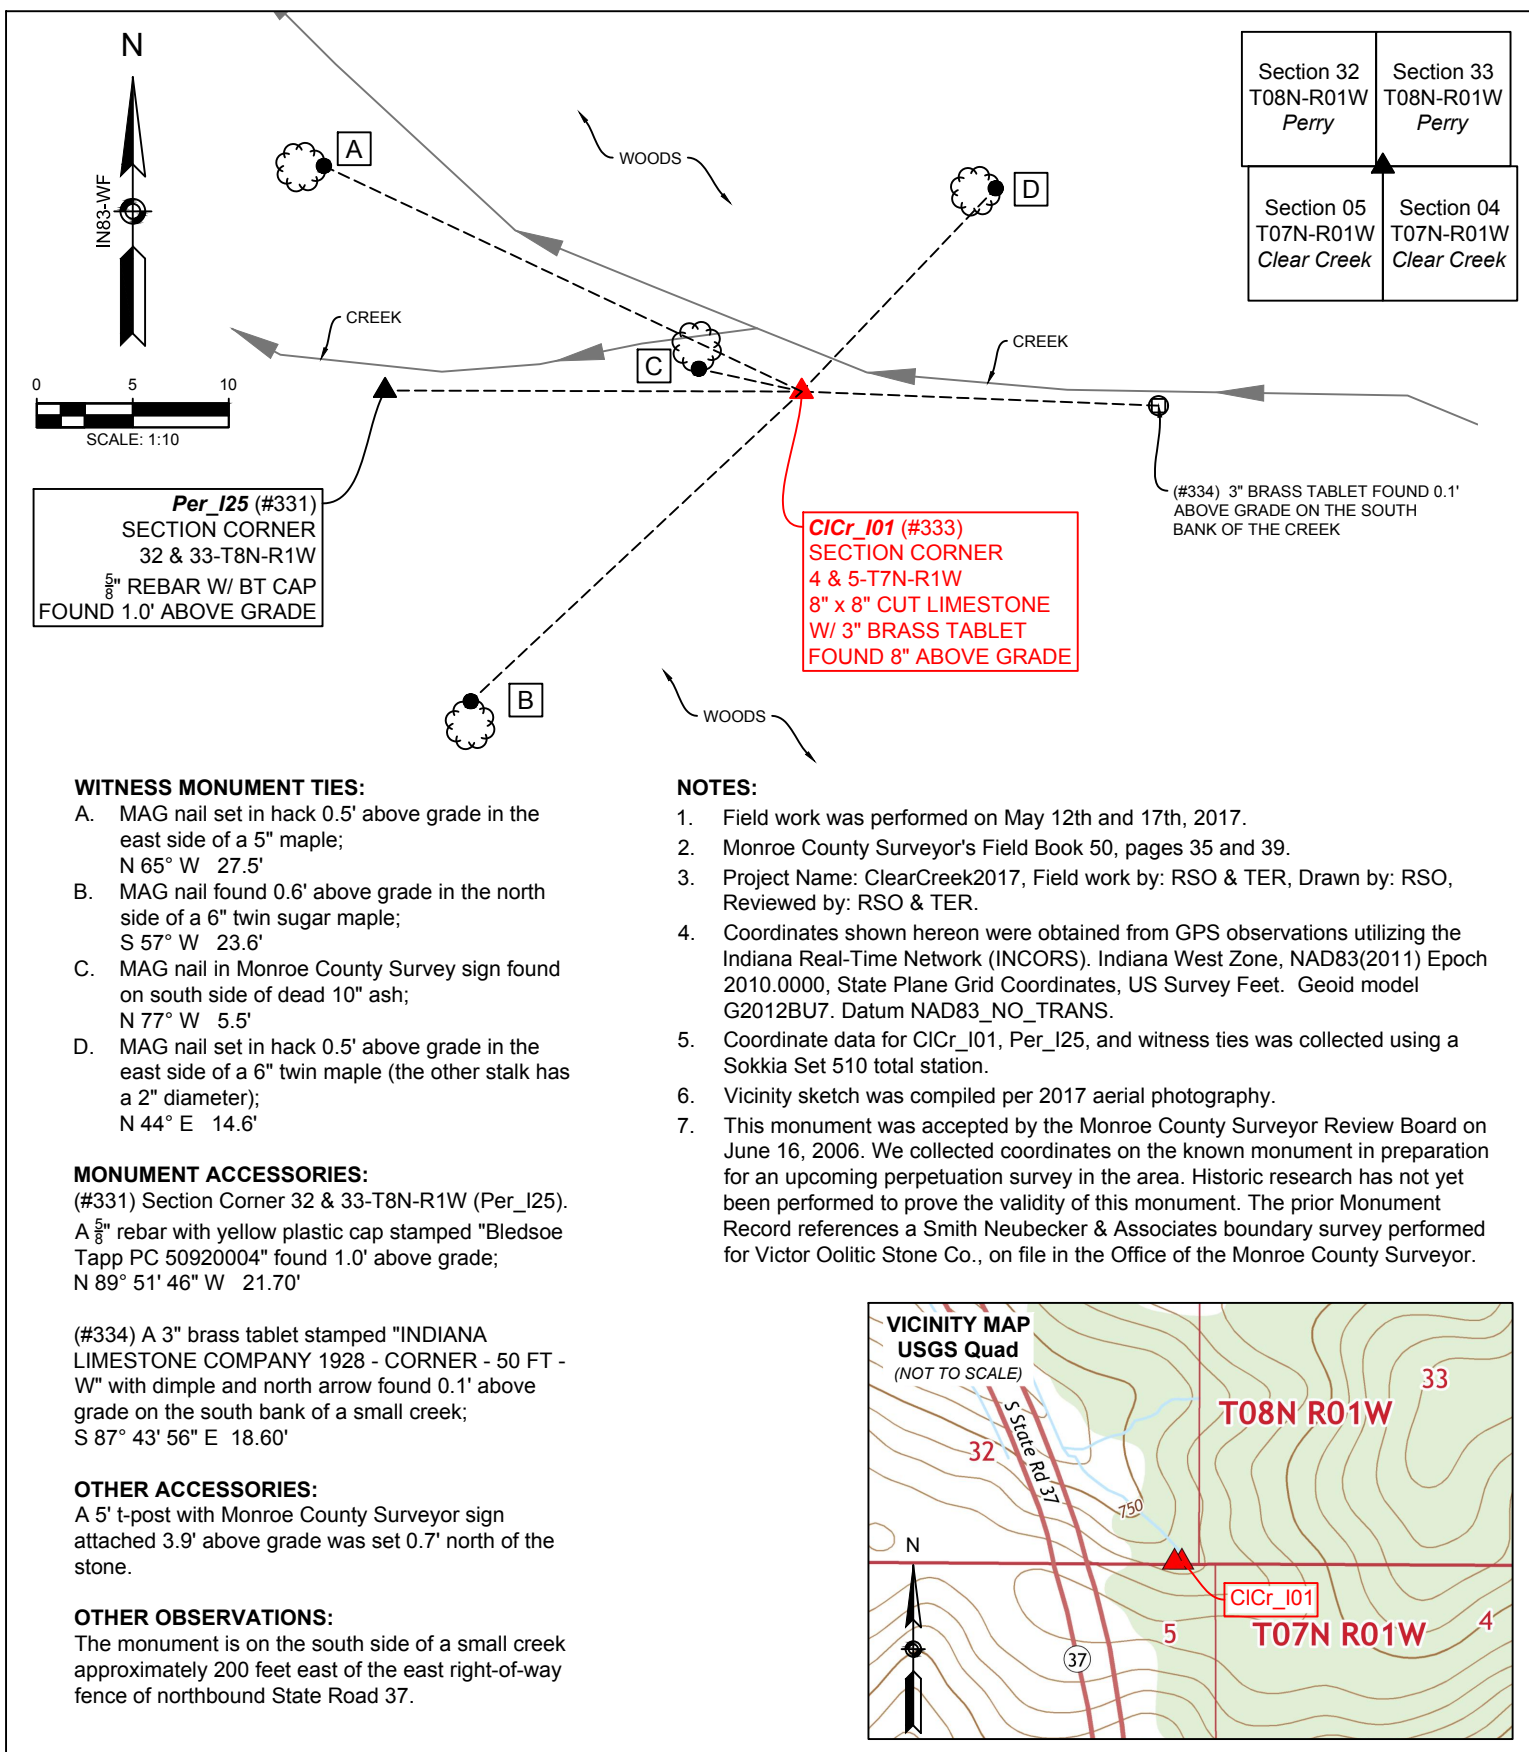

▲ **Monument Description:** 8" x 8" cut limestone with 3" brass tablet stamped "INDIANA LIMESTONE COMPANY 1928 - COR- SEC- 4&5" with dimple and north arrow found 8" above grade.
State Plane Grid Coordinates: Northing: 1395495.3', Easting: 3108237.2'

SHEET 1 OF 2	MONUMENT RECORD CORNER ID: CICr_I01	Section Corner Section 04 & 05- T07N-R01W Clear Creek Township Monroe County, Indiana	 OFFICE OF THE MONROE COUNTY SURVEYOR Trohn Enright-Randolph Monroe County Surveyor Rachel Savich Oser Professional Surveyor 119 West 7th Street, Bloomington, IN 47404 (812) 349-2570
-----------------------	---	---	--

Photos were taken on 5/12/2017 with an iPhone 6s



CICr_I01



Looking north
at CICr_I01



Looking north
at CICr_I01



Per I25 (#331)
SECTION CORNER
32 & 33-T8N-R1W
8" REBAR W/ BT CAP
FOUND 1.0' ABOVE GRADE

CICr_I01 (#333)
SECTION CORNER
4 & 5-T7N-R1W
8" x 8" CUT LIMESTONE
W/ 3" BRASS TABLET
FOUND 8" ABOVE GRADE



Looking west
at CICr_I01



Witness #334



Trohn Enright-Randolph
Trohn Enright-Randolph
Monroe County Surveyor



Accepted by the Monroe
County Surveyor Review Board
on December 19, 2017



Rachel Oser
Rachel Savich Oser, State of Indiana
Professional Surveyor No. 21100022

SHEET 2 OF 2	MONUMENT RECORD CORNER ID: CICr_I01	Section Corner Section 04 & 05- T07N-R01W Clear Creek Township Monroe County, Indiana	 MONROE COUNTY SURVEYOR'S OFFICE Trohn Enright-Randolph Monroe County Surveyor Rachel Savich Oser Professional Surveyor 119 West 7th Street, Bloomington, IN 47404 (812) 349-2570
-----------------------	---	---	---

MONUMENT RECORD
State of Indiana - County of Monroe

Section: 5

Township: 7 North

Range: 1 West

Corner ID: ClCr I-01

Monument Description & Remarks: Limestone base with Brass Disc found. Survey Sign 5.5ft A.G. at Pt. (C).

References On File: Smith Neubecker & Associates, Inc. survey, VICTOR OOLITIC STONE CO. (Boundary Survey), in surveyors office.

RECOVERY TIE DRAWING
Field Book 37 Page No. 71

State Road 37

57 paces (+/-)


05

- A - Limestone Base with Brass Disc.
- B - N 86° W 21.75' to 5/8" Rebar with, BLEDSOE TAPP, cap.
- C - N 74° W 5.46' to MAG nail in Survey Sign on 10" White Ash.
- D - S 86° E 18.63' to 3" Brass Disc in Creek Bed.
- E - S 52° W 23.55' to MAG nail in 10" Sugar Maple.

Not To Scale
Compass Bearing Magnetic North

I, Kevin P. Enright, Monroe County Surveyor, hereby certify that this document was prepared under my direction in accordance with the provisions of section 36-7-1 of the Indiana Code; and the above data is given under my hand and seal this 2nd day of February, 2006.

Kevin P. Enright

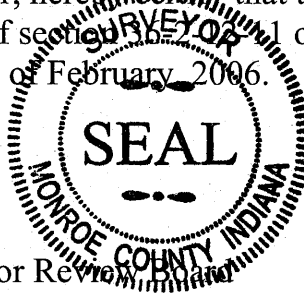

Administered by the Monroe County Surveyor Review Board

Date: 6-16-2006